SCALA NON IMPEGNATIVA (DO NOT SCALE)	METRIC	PROIEZIONE EUROPEA (EUROPEAN PROJECTION)
DIMENSIONI IN (DIMENSIONS IN) mm		

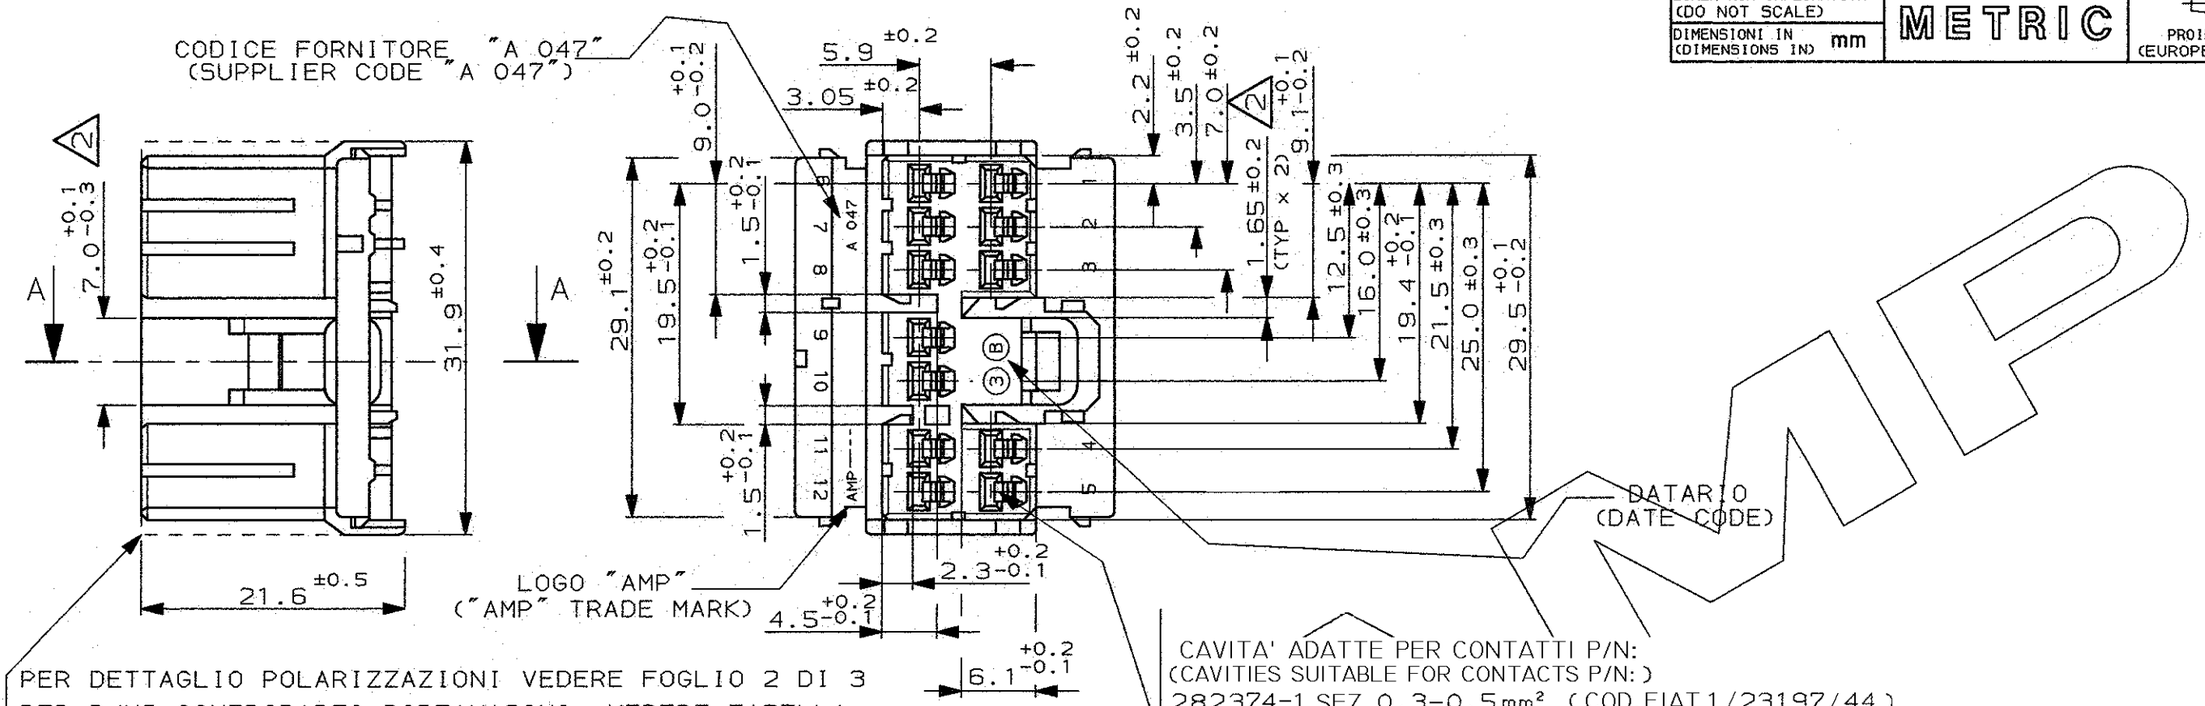

PER DETTAGLIO POLARIZZAZIONI VEDERE FOGLIO 2 DI 3
PER P/NS CONTROPARTI PORTAMASCHI, VEDERE TABELLA.
(FOR POLARIZATION DETAIL SEE SHEET 2 OF 3, FOR COUNTERPART CAP HSG. P/NS SEE THE TABLE).

CAVITA' ADATTE PER CONTATTI P/N:
(CAVITIES SUITABLE FOR CONTACTS P/N:)
282374-1 SEZ. 0.3-0,5 mm² (COD.FIAT 1/23197/44)
282375-1 SEZ. 0.75-1.5 mm² (COD.FIAT 1/24834/44)

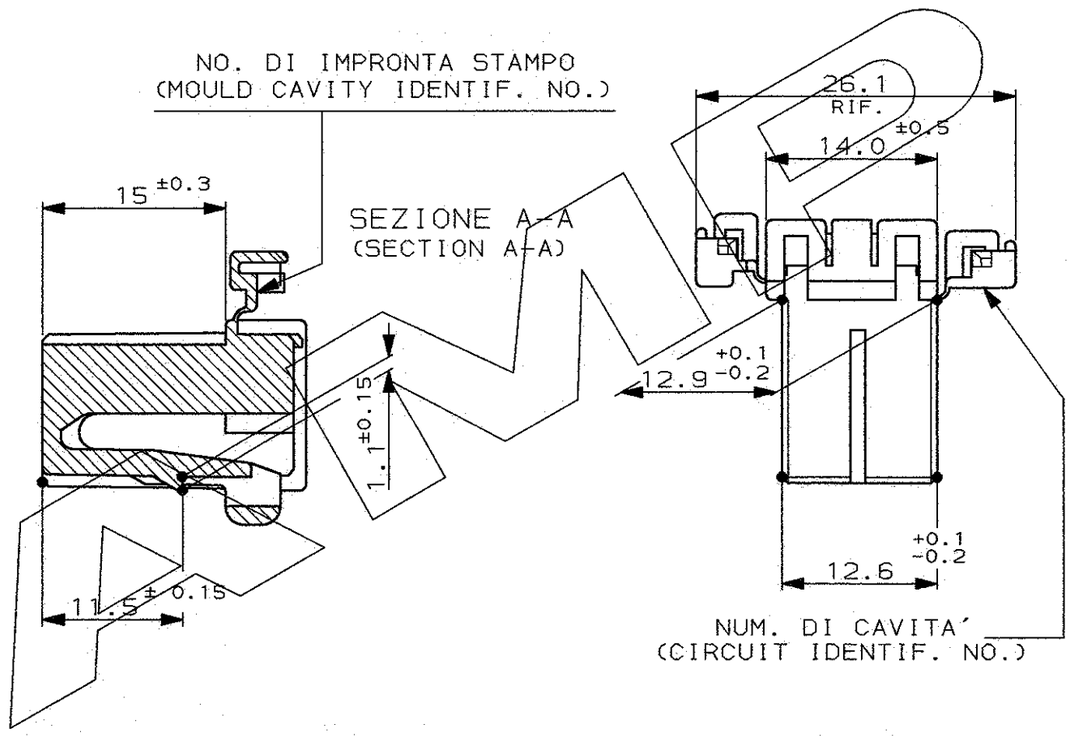

1) PER RAPPRESENTAZIONE DIMA CONTROPARTE VEDERE FOGLIO 3 DI 3.
(FOR COUNTERPART DETAIL SEE SHEET 3 OF 3).

2 QUOTA VALIDA SOLO PER VERSIONE 282367-1.
(VALID DIMENSION ONLY FOR 282367-1 VERSION)

CONTROP. P.C.B. (HEADER ASSY)	PORTAMASCHI VOLANTE (CAP HOUSING)	COLORE (COLOUR)	MATERIALE (MATERIAL)	NUMERO (PART NUMBER)
282525-8 VERS. VERTICALE (VERTICAL VERS.)	282371-4	GRIGIO (GREY)	PBT (PBT UNFILLED)	282367-4
282525-7 VERS. VERTICALE (VERTICAL VERS.)	282371-3	BLU (BLUE)		282367-3
282525-6 VERS. VERTICALE (VERTICAL VERS.)	282371-2	NERO (BLACK)		282367-2
282629-1 VERS. ORIZZONTALE (HORIZONTAL VERS.) 282525-5 VERS. VERTICALE (VERTICAL VERS.)	282371-1	BIANCO (NATURAL)		282367-1

REV.	REVISIONI (REVISION RECORD)	DIS. (DR)	DATA (DATE)
D2	REVISED PER ECR-13-004824	M.G.	26MAR 2013
D1	REVISED PER ECR-09-027838	M.G.	23-12 2009
D	REVISED FOR EC ET00-0298-97	M.P.	29-7 97
A	RIDISEGNATO E BENESTARIATO PER PRODUZIONE	M.P.	7-10 93
1	AGGIORNATO	R.M.	1-4 93
0	PRIMA EMISSIONE	L.G.	29-4 92

CUSTOMER DWG. FOR REFERENCE ONLY | DISEGNO PER CLIENTE SOLO PER RIFERIMENTO

~~THIS DRAWING IS UNPUBLISHED~~ RELEASE FOR PUBLICATION 19

© COPYRIGHT 19 BY AMP INCORPORATED, HARRISBURG, PA. ALL INTERNATIONAL RIGHT RESERVED. AMP PRODUCTS MAY BE COVERED BY U.S. AND FOREIGN PATENT AND/OR PATENT PENDING

TOLLERANZE, SE NON DIVERSAMENTE SPECIFICATO (TOLERANCES, UNLESS OTHERWISE SPECIFIED) ± 0.3
ANGOLI (ANGLES) ± 2°

DIAM. ISOLANTE (INS. DIA. RANGE) | RANGO FILO (WIRE RANGE) | SCALA (SCALE) 2:1

TE Connectivity

DIS. M. PALMA (DR.) 29 MAY '97
CONT. C. TARTARI (CHK) 29 MAY '97
APP. (APP.)

DESCRIZIONE (DESCRIPTION) 070 SERIES MULTILOCK* CONN. PLUG HOUSING 12 POSITION (PORTAFEMMINE) DOUBLE ROW

LOC.	SIZE	NUMERO (DWG NO)	REV.	FOGLIO (SHEET)
I	A3	C-282367	D2	1 DI (OF) 3

DISTRIBUZIONE (PRINT DIST.)

AMP-ITA 7523 - 5/02

SCALA NON IMPEGNATIVA (DO NOT SCALE)	METRIC	PROIEZIONE EUROPEA (EUROPEAN PROJECTION)
DIMENSIONI IN (DIMENSIONS IN) mm		

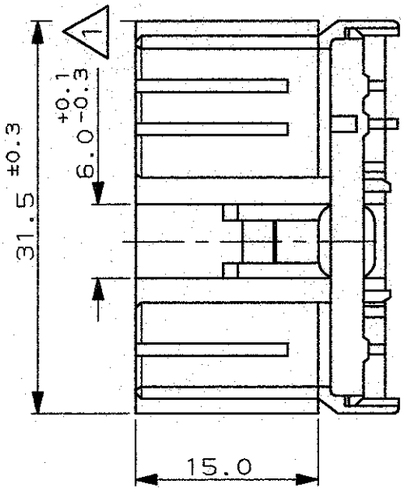

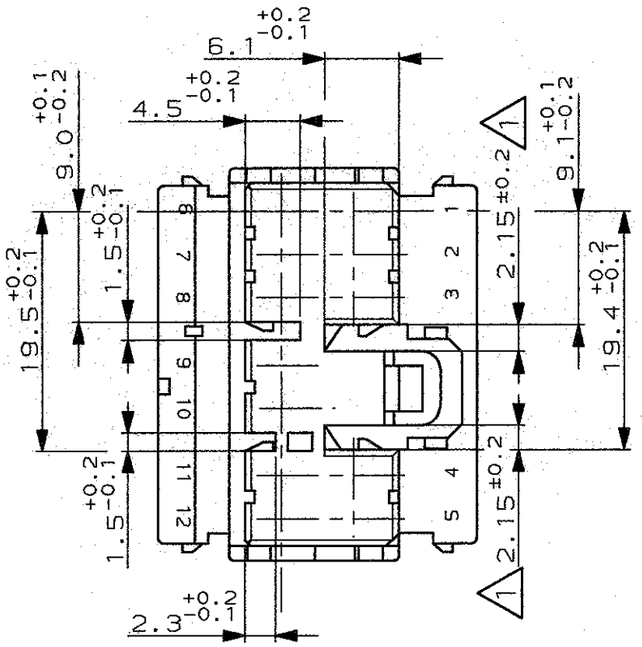

P/N 282367-2 NERO
(BLACK)

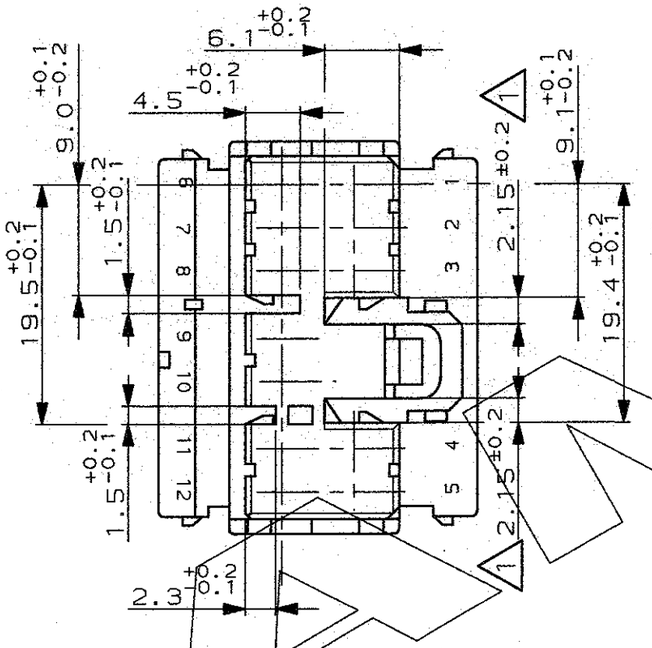

P/N 282367-3 BLU
(BLUE)

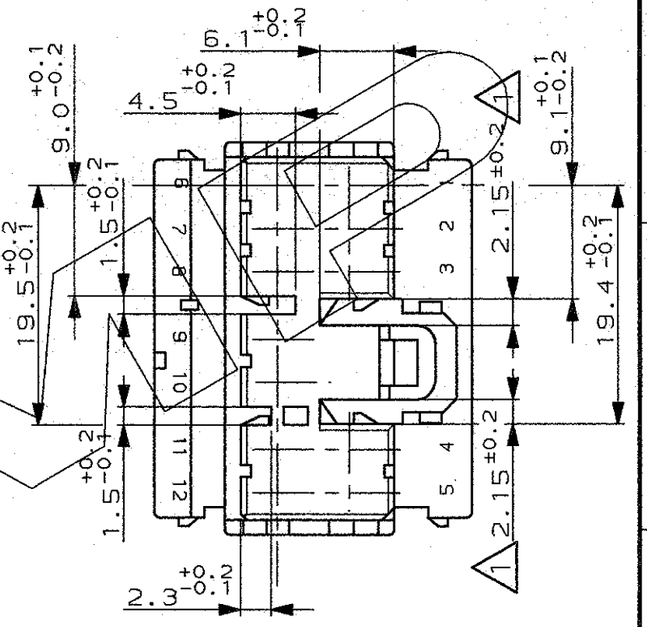

P/N 282367-4 GRIGIO
(GREY)

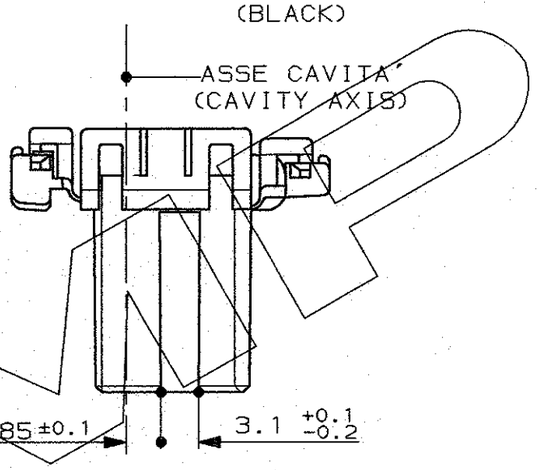

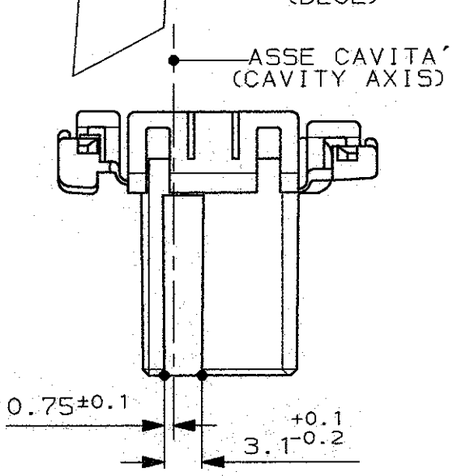

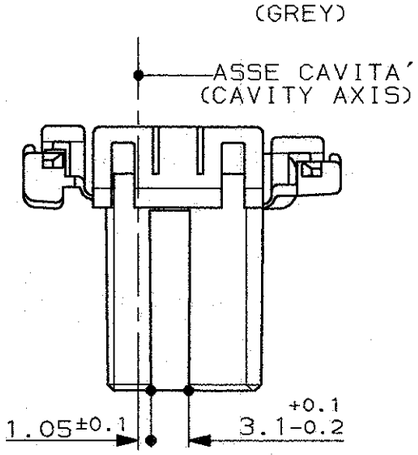

RAPPRESENTAZIONE GRAFICA VERSIONI POLARIZZATE
(DETAIL REPRESENTATION OF POLARIZATION VERSIONS)

1 QUOTA VALIDA PER VERSIONI 282367-2; -3; -4.
(VALID DIMENSION ONLY FOR 282367-2; -3; -4 VERSIONS)

REV.	REVISIONI (REVISION RECORD)	DIS. (DR)	DATA (DATE)
	SEE SHEET 1 OF 3		

COLORE (COLOUR)	MATERIALE (MATERIAL)	NUMERO (PART NUMBER)
CUSTOMER DWG. FOR REFERENCE ONLY	DISEGNO PER CLIENTE SOLO PER RIFERIMENTO	

~~THIS DRAWING IS UNPUBLISHED~~ RELEASE FOR PUBLICATION 19

© COPYRIGHT 19 BY AMP INCORPORATED, HARRISBURG,PA. ALL INTERNATIONAL RIGHT RESERVED. AMP PRODUCTS MAY BE COVERED BY U.S. AND FOREIGN PATENT AND/OR PATENT PENDING

TOLLERANZE, SE NON DIVERSAMENTE SPECIFICATO (TOLERANCES, UNLESS OTHERWISE SPECIFIED)	DIAM. ISOLANTE (INS. DIA. RANGE)	RANGO FILO (WIRE RANGE)	SCALA (SCALE)
± 0.3			2:1
ANGOLI (ANGLES) ± 2°			

TE Connectivity

DIS. (DR.)	DESCRIZIONE (DESCRIPTION) 070 SERIES MULTILOCK* CONN.PLUG HOUSING 12 POSITION (PORTAFEMMINE) DOUBLE ROW			
CONT. (CHK) SEE SHEET 1 OF 3	LOC.	SIZE	NUMERO (DWG NO)	REV.	FOGLIO (SHEET)
APP. (APP.)	I	A3	C-282367	D2	2 DI (OF) 3

DISTRIBUZIONE (PRINT DIST.)

SCALA NON IMPEGNATIVA (DO NOT SCALE) | DIMENSIONI IN (DIMENSIONS IN) mm | METRIC | PROIEZIONE EUROPEA (EUROPEAN PROJECTION)

SEZIONE C-C (SECTION C-C)

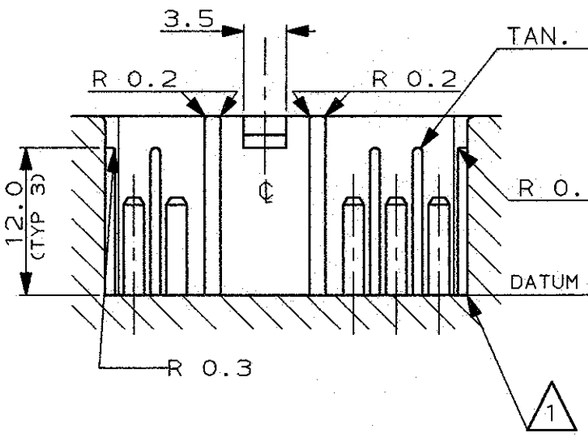

SEZIONE A-A (SECTION A-A)

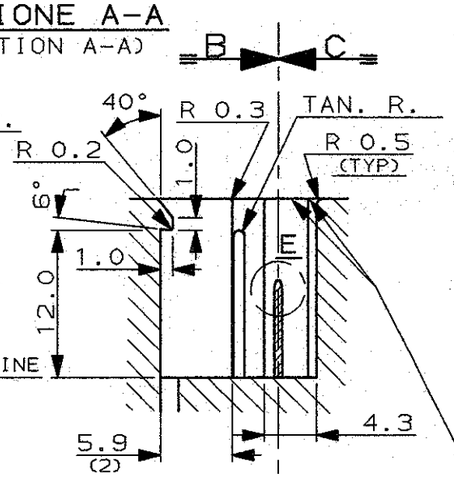

SEZIONE B-B (SECTION B-B)

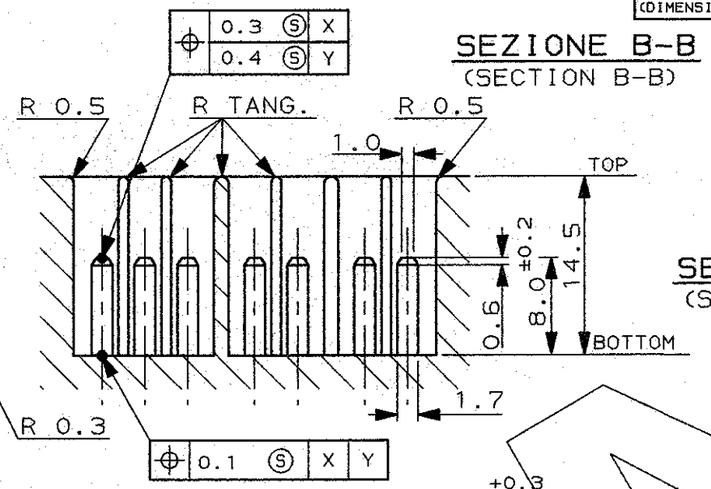

SEZIONE G-G (SECTION G-G)

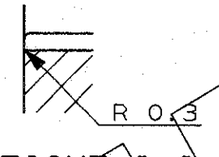

SEZIONE F-F (SECTION F-F)

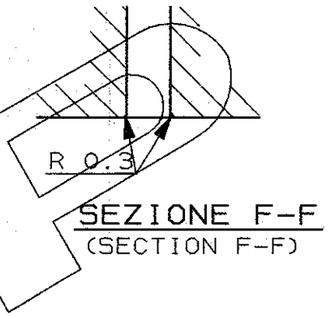

DETTAGLIO "E" (DETAIL "E")

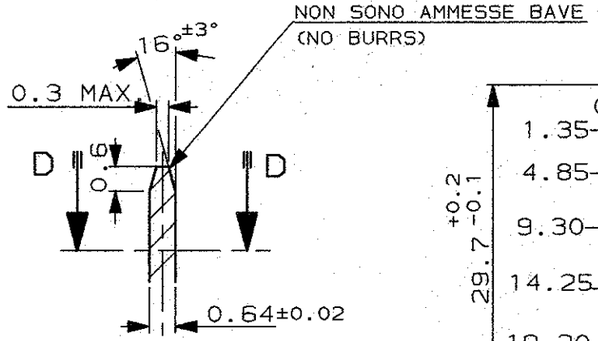

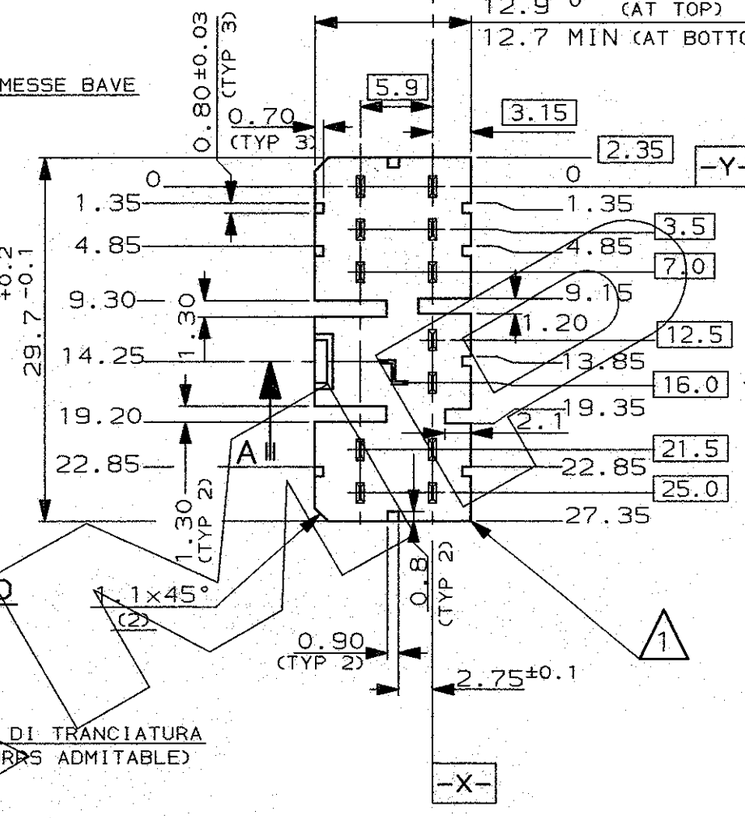

SEZIONE D-D (SECTION D-D)

CONIARE LE BAVE DI TRANCIATURA
(NO TRIMMING BURRS ADMITABLE)

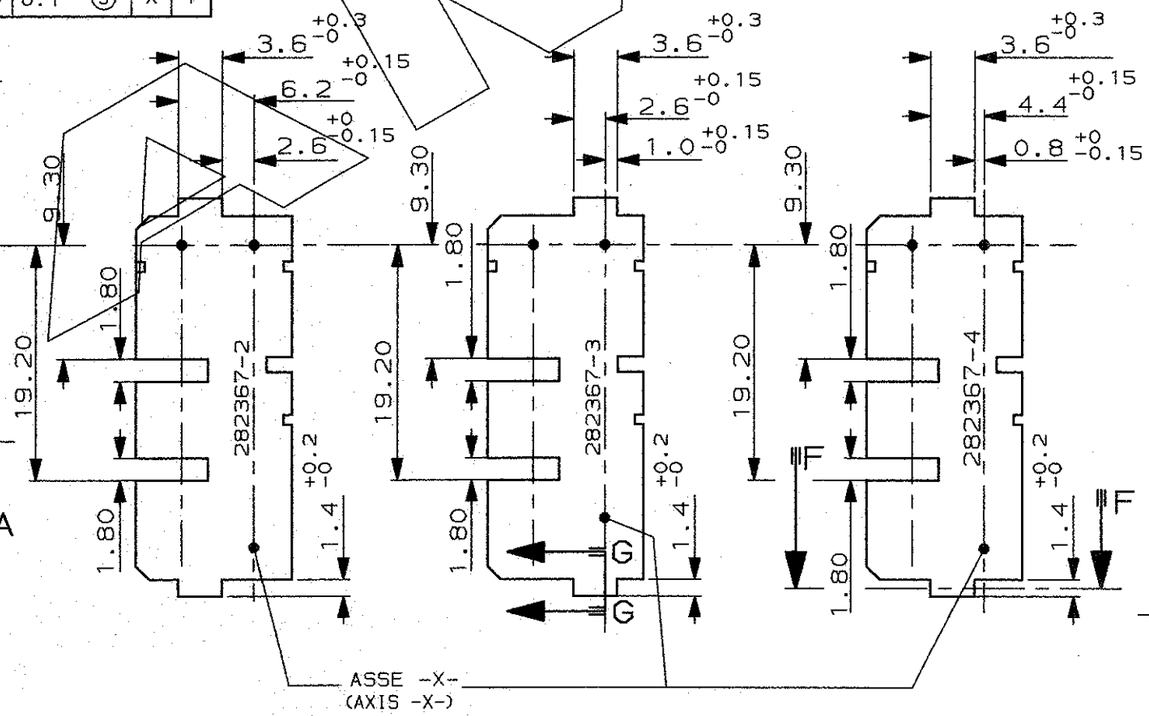

1 SPIGOLI INTERNI R 0.3 MAX SE NON DIVERSAMENTE INDICATO.
(UNLESS OTHERWISE SPECIFIED R. 0.3 MAX)

2) TAB: OTTONE TEMPRA 4, STAGNATO
(TAB: BRASS TEMPER 4, TIN PLATED)

COLORE (COLOUR)	MATERIALE (MATERIAL)	NUMERO (PART NUMBER)
CUSTOMER DWG. FOR REFERENCE ONLY	DISEGNO PER CLIENTE SOLO PER RIFERIMENTO	

~~THIS DRAWING IS UNPUBLISHED~~ RELEASE FOR PUBLICATION 19

© COPYRIGHT 19 BY AMP INCORPORATED, HARRISBURG, PA. ALL INTERNATIONAL RIGHT RESERVED. AMP PRODUCTS MAY BE COVERED BY U.S. AND FOREIGN PATENT AND/OR PATENT PENDING

TOLLERANZE, SE NON DIVERSAMENTE SPECIFICATO (TOLERANCES, UNLESS OTHERWISE SPECIFIED)
0 DEC. PLACE ±0.3
1 DEC. PLACE ±0.1
2 DEC. PLACE ±0.05
ANGOLI (ANGLES) 0° 30′

DIAM. ISOLANTE (INS. DIA. RANGE) | RANGO FILO (WIRE RANGE) | SCALA (SCALE) 2:1

TE Connectivity

DIS. (DR.) SEE SHEET 1 OF 3
CONT. (CHK)
APP (APP) SEE SHEET 1 OF 3

DESCRIZIONE (DESCRIPTION) 070 SERIES MULTILOCK*
CONN. PLUG HOUSING 12 POSITION
(DIMA DI MONTAGGIO)

LOC.	SIZE	NUMERO (DWG NO)	REV.	FOGLIO (SHEET)
I	A3	C-282367	D2	3 DI (OF) 3

REV.	REVISIONI (REVISION RECORD)	DIS. (DR)	DATA (DATE)
	SEE SHEET 1 OF 3		

DISTRIBUZIONE (PRINT DIST.)

AMP-ITA 7523 - 5/82